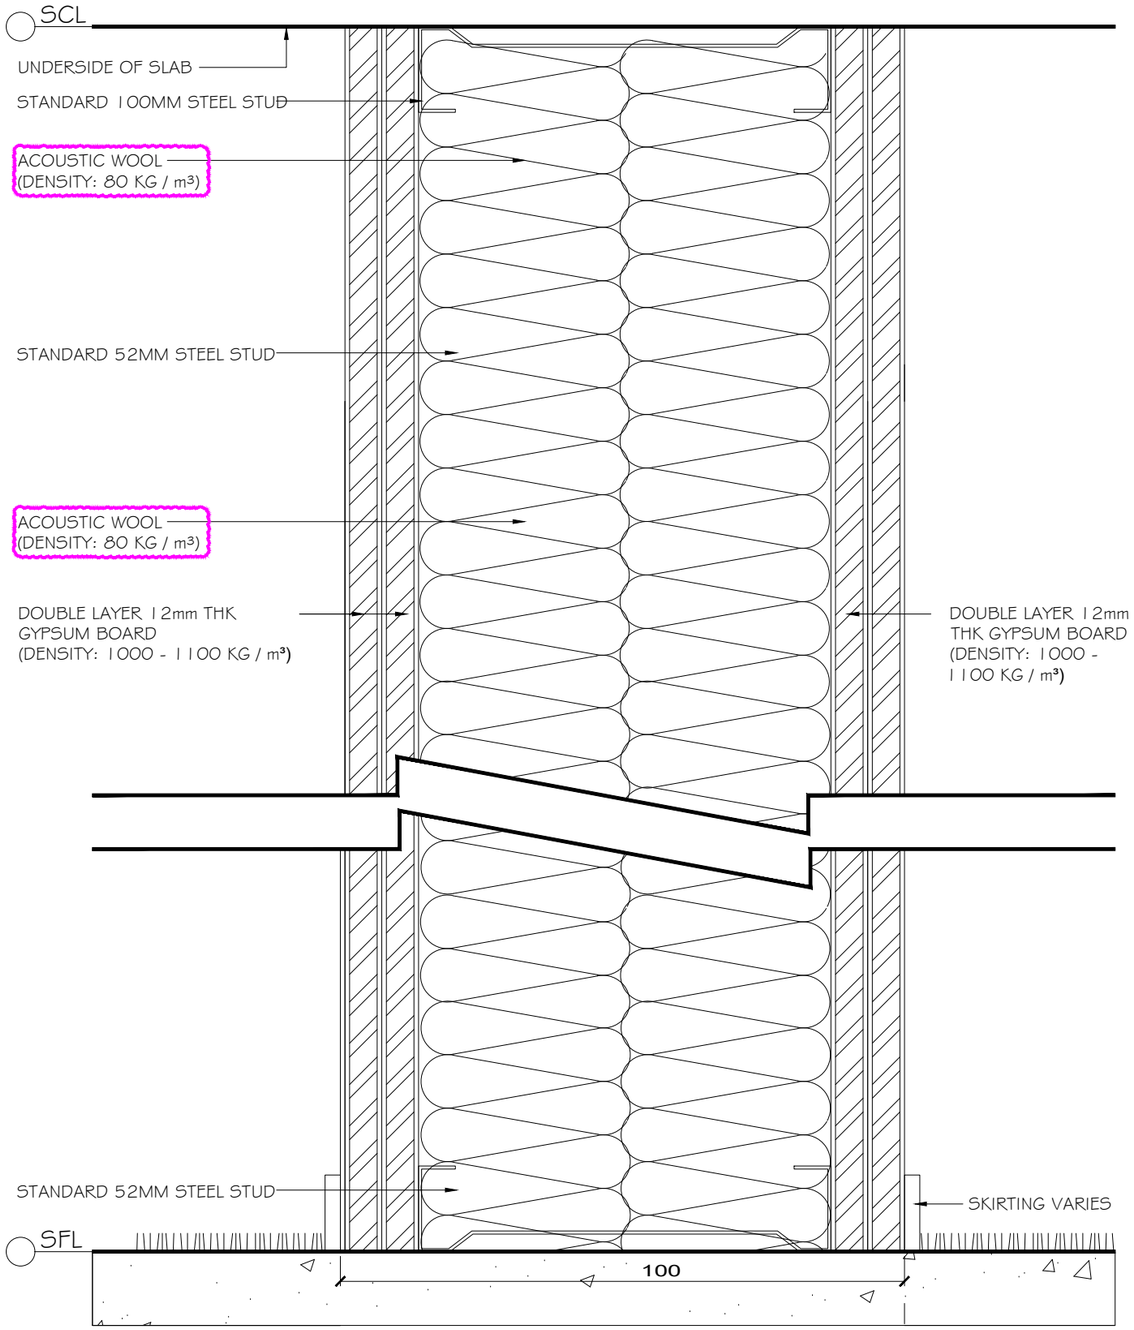

P1 - 2+2 LAYERS GYPSUM BOARD PARTITION

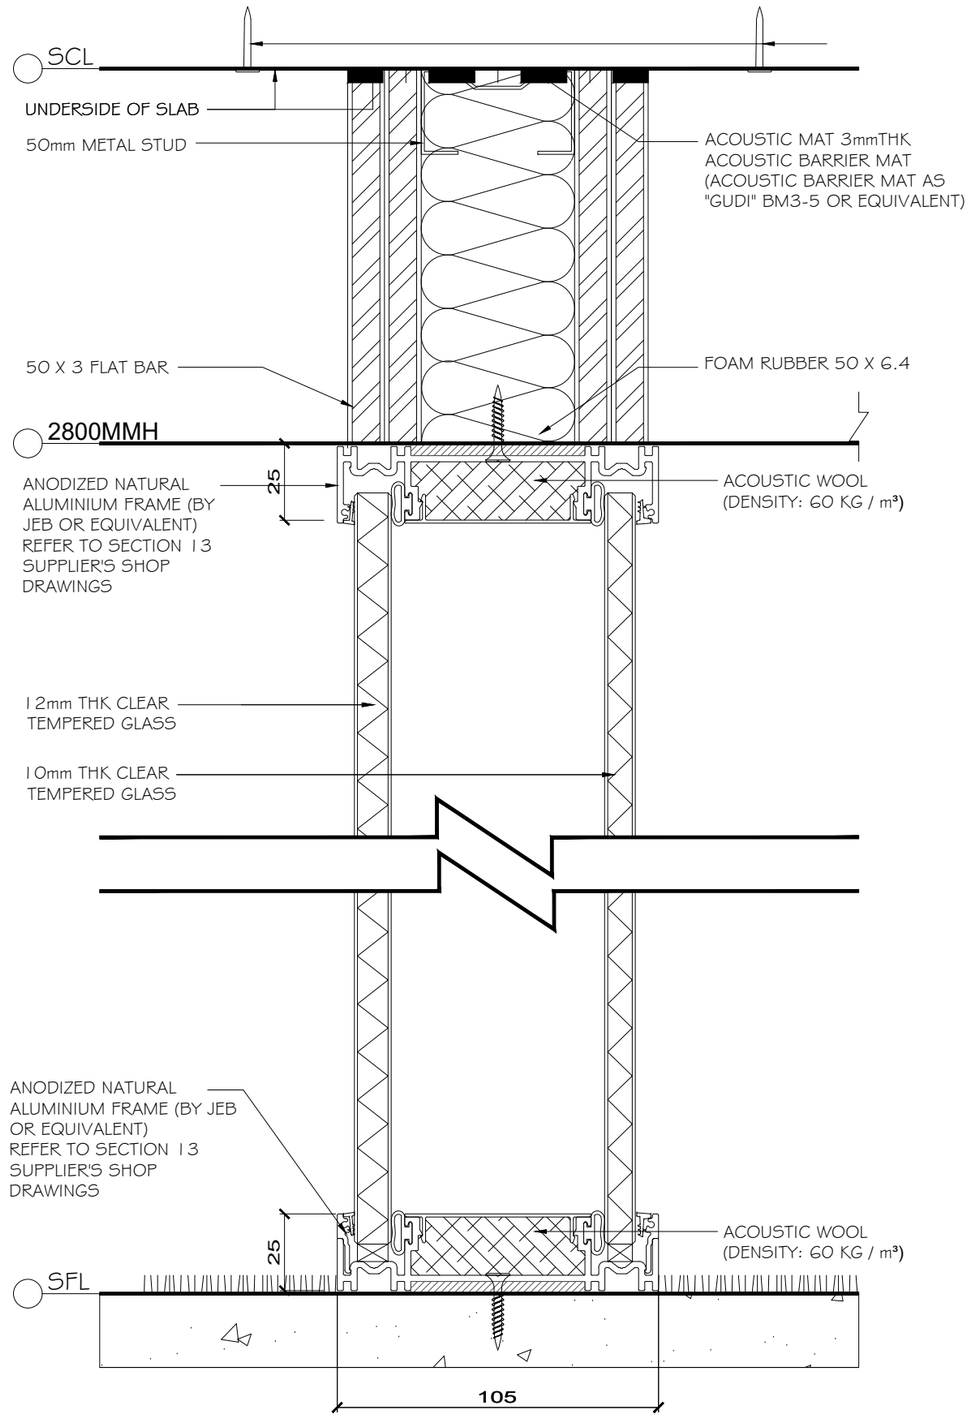

P2 - DOUBLE GLAZED PARTITION (BY JEB OR EQUIVALENT)

STUDIO 5
UNIT 3, 9/F, PARK COMMERCIAL CENTRE,
180 TUNG LO WAN ROAD, HONG KONG
T 2866 8730 F 2866 8739

Client
China Life Insurance

Address
1F, CLI Building,
313 Hennessy Road, Wanchai

Project No.
P25-21

TENDER

All designs are the sole property of Studio 5 International Ltd. and may not be used without their written permission. Figured dimensions only are to be used 'For Construction' and any scaling of the drawing will be at the contractor's risk. Contractors are to verify all dimensions on-site and any discrepancies shall be addressed in writing to this office for clarification prior to the commencement of the work, otherwise the Contractor shall bear full responsibility for associated cost. Any claims for variations or extras shall be submitted to this office for assessment prior to approval of any such variation or extra.

Rev.	Date		
01	2025 APR 30	07	-
02	2025 MAY 20	08	-
03	-	09	-
04	-	10	-
05	-	11	-
06	-	12	-

Drawing Name
PARTITION DETAIL P.1

Scale
1:150

Net Area
4,750

Drawing No.
03 02-01 1F